

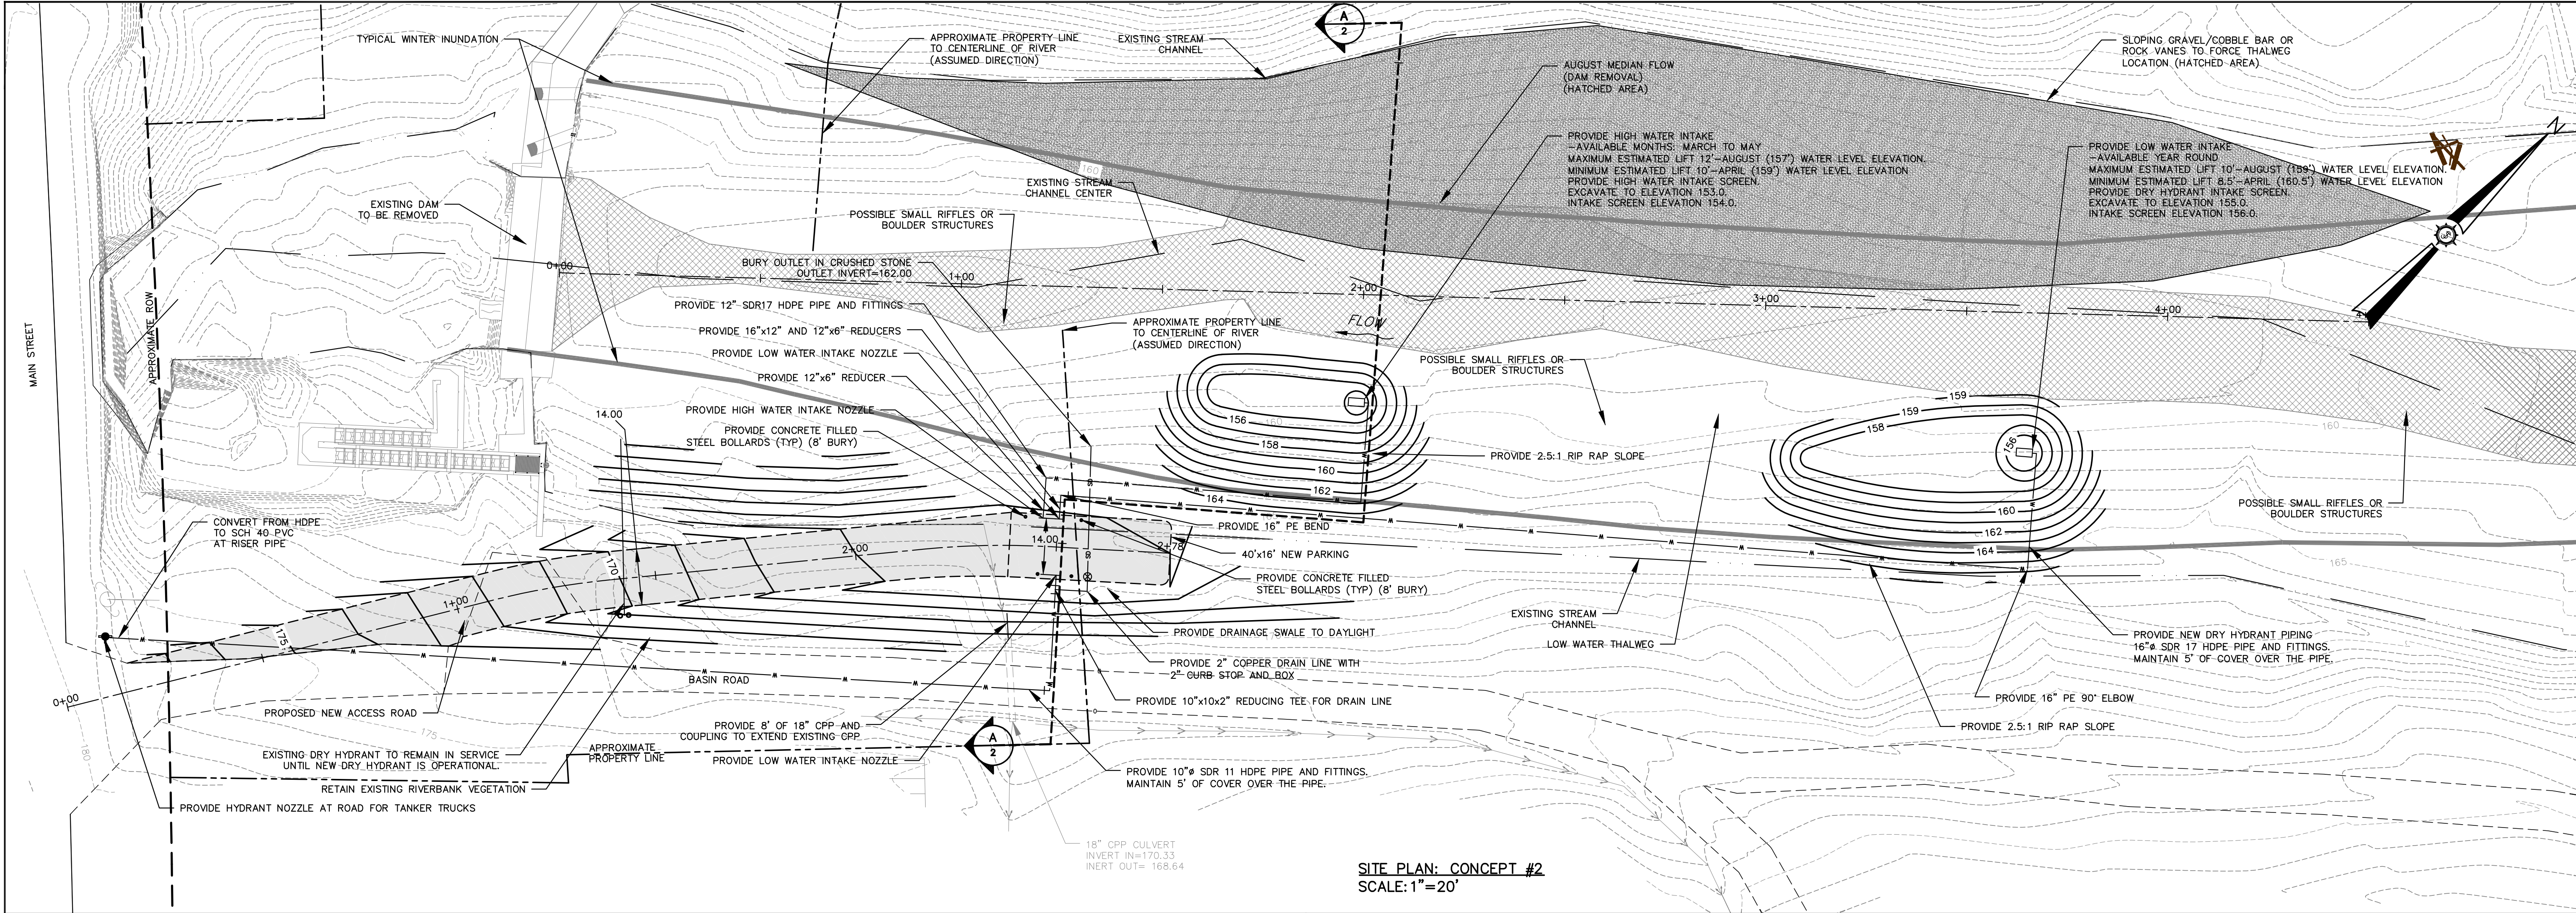


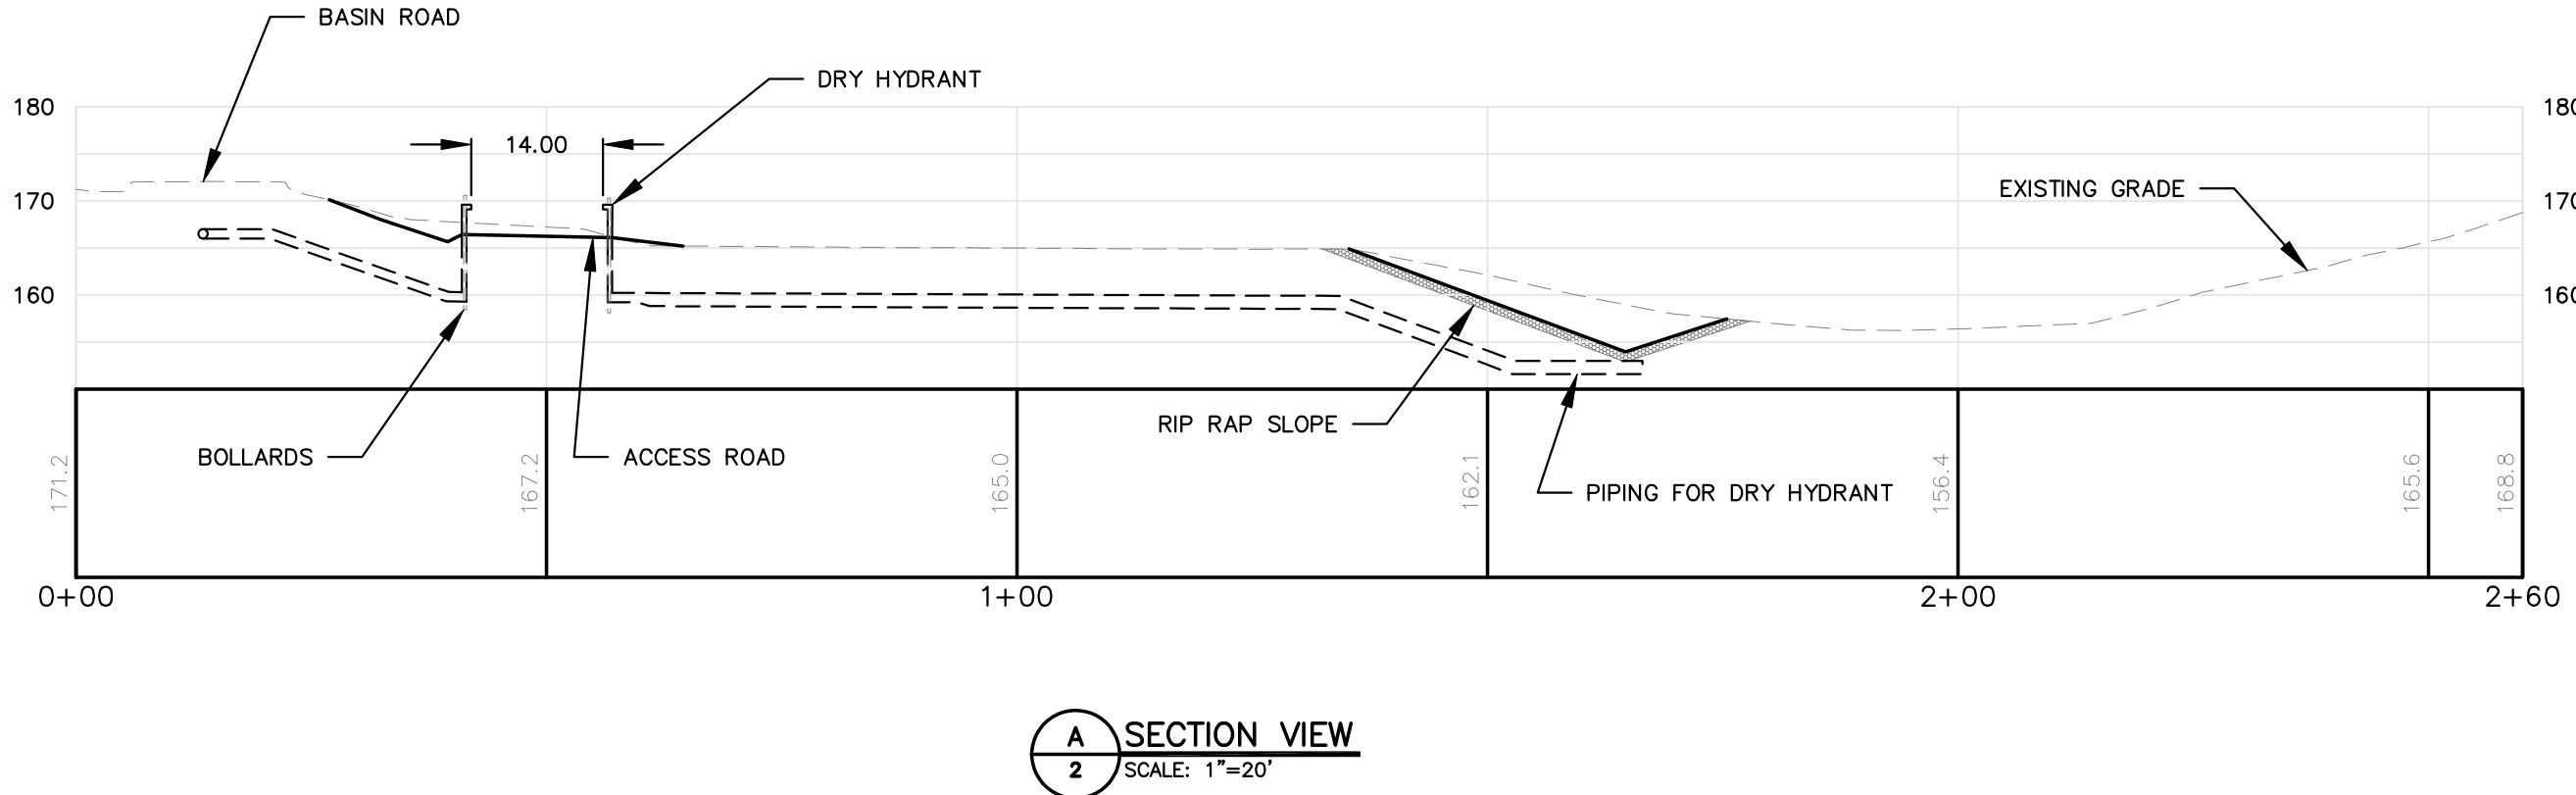

SITE PLAN: CONCEPT #2
SCALE: 1"=20'

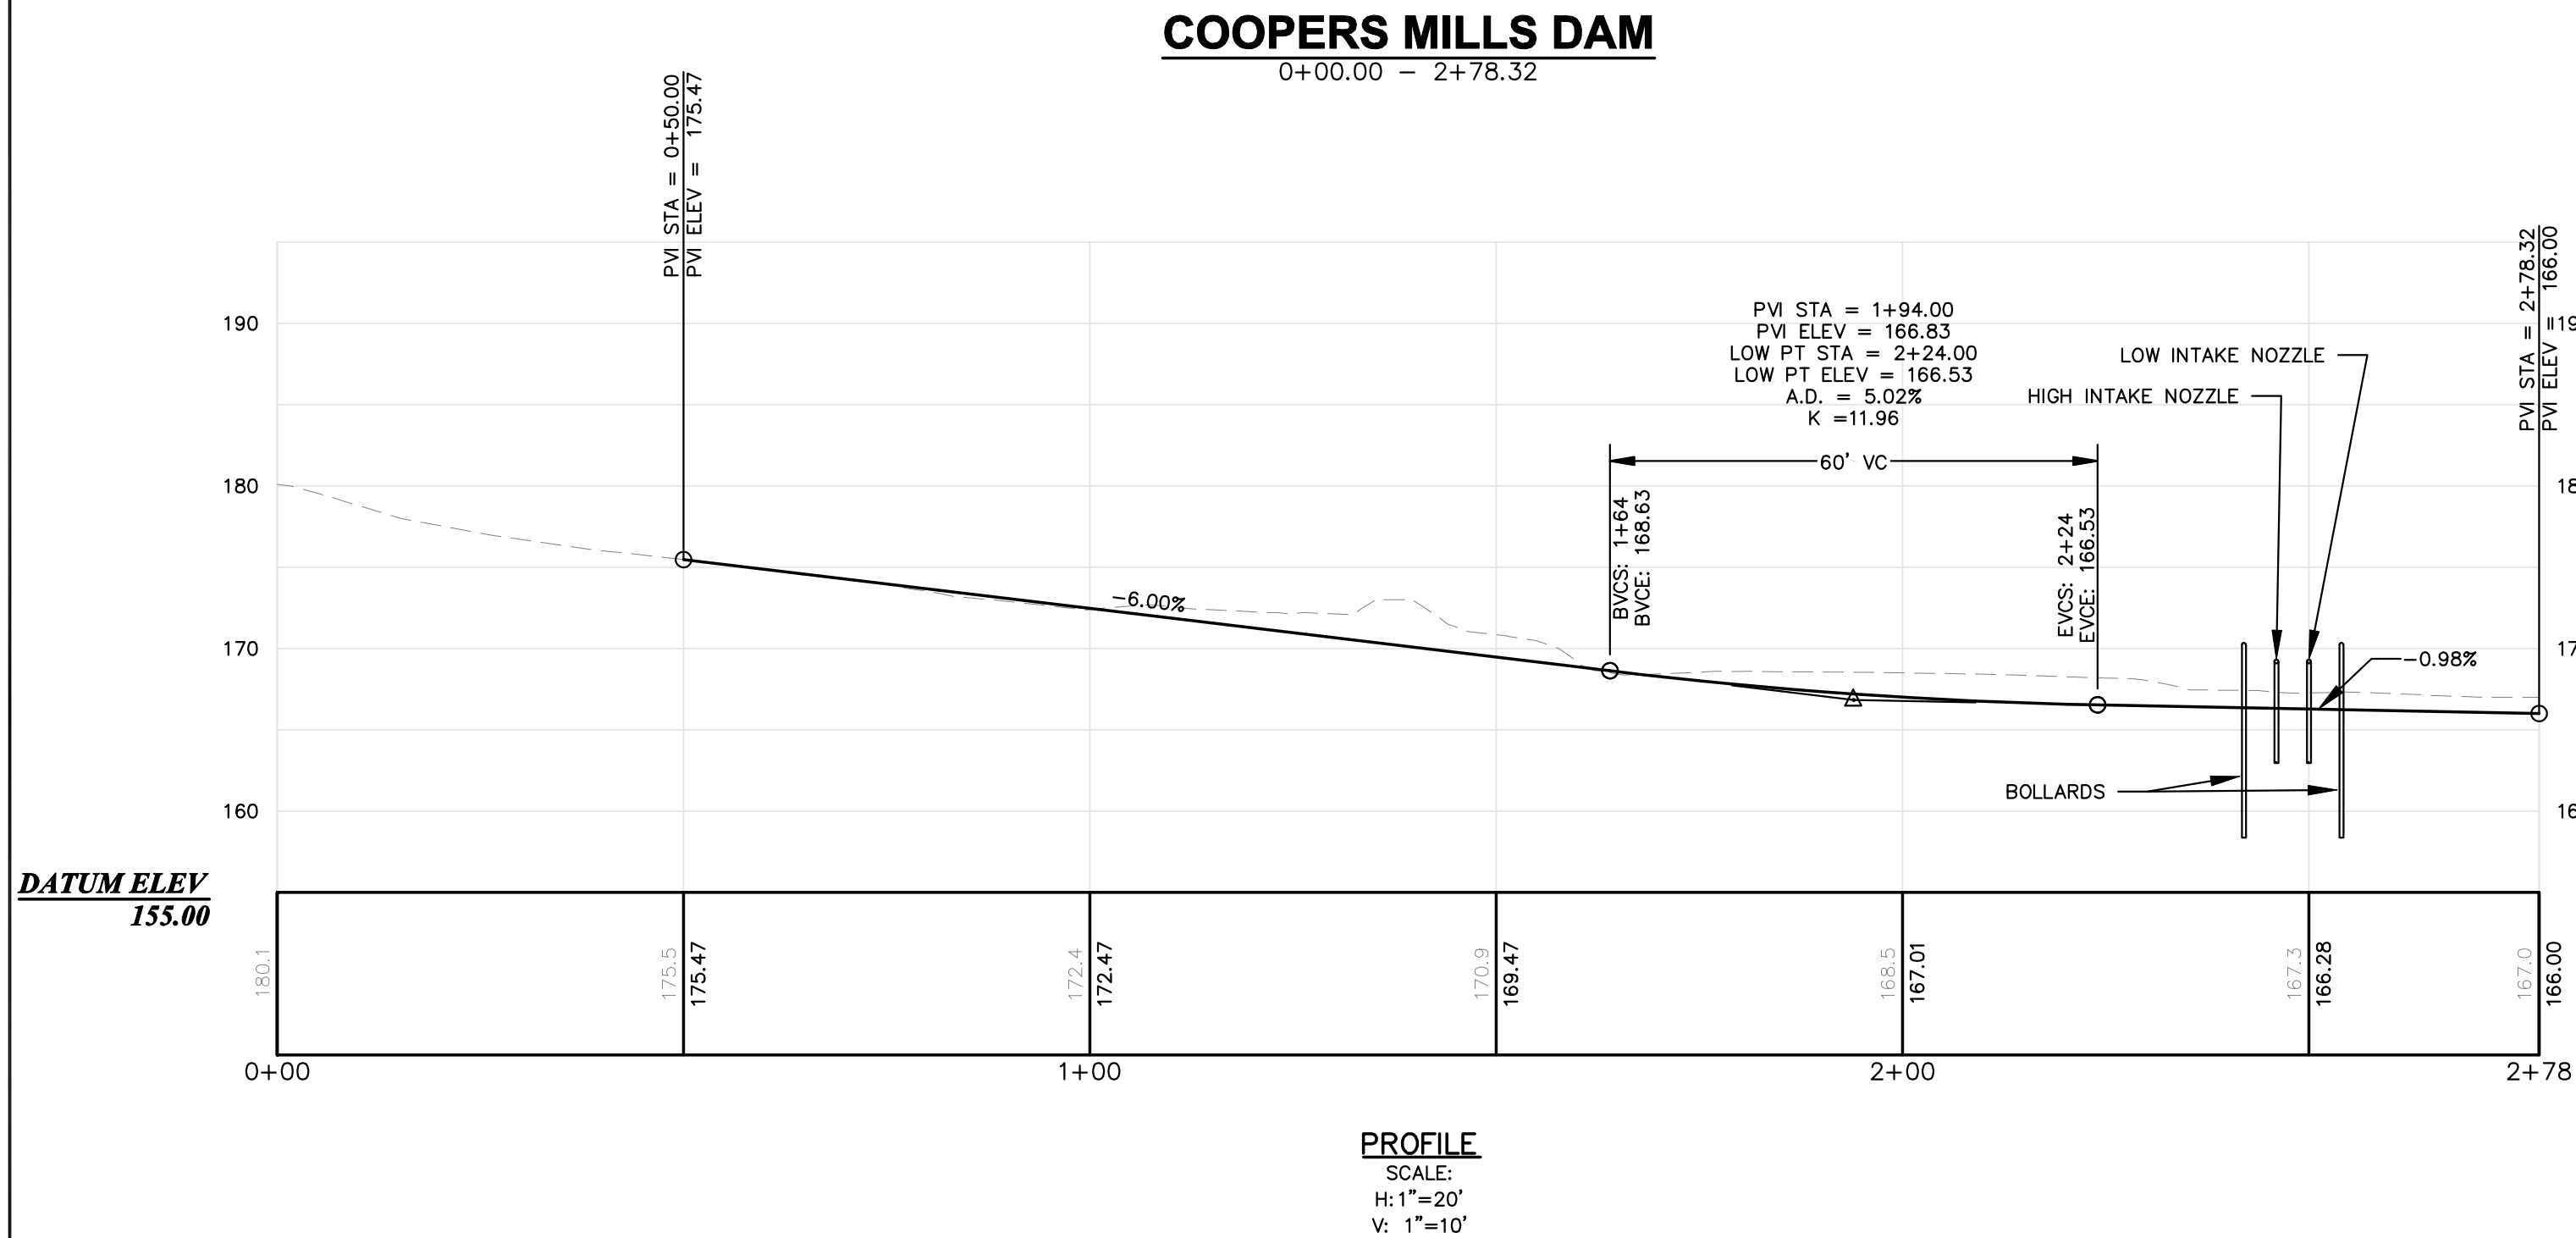

Project No. 84472E	Phase PRELIM	Sheet No. 2	Project Location WHITEFIELD MAINE	Drawing Description COOPERS MILLS DAM PLAN AND PROFILE	Checked Approved	Drawn By MIT	Designed By MR	Date 2018-12-01	Scale 1"=20'	Rev.	Drawn By	Description	Date

AN INTEGRATED TEAM OF
GEOSPATIAL ENGINEERING
SURVEYING AND NATURAL
RESOURCE CONSULTANTS

SEWALL
JAMES W. SEWALL COMPANY (Since 1880)
SEWALL.COM
800.648.4202